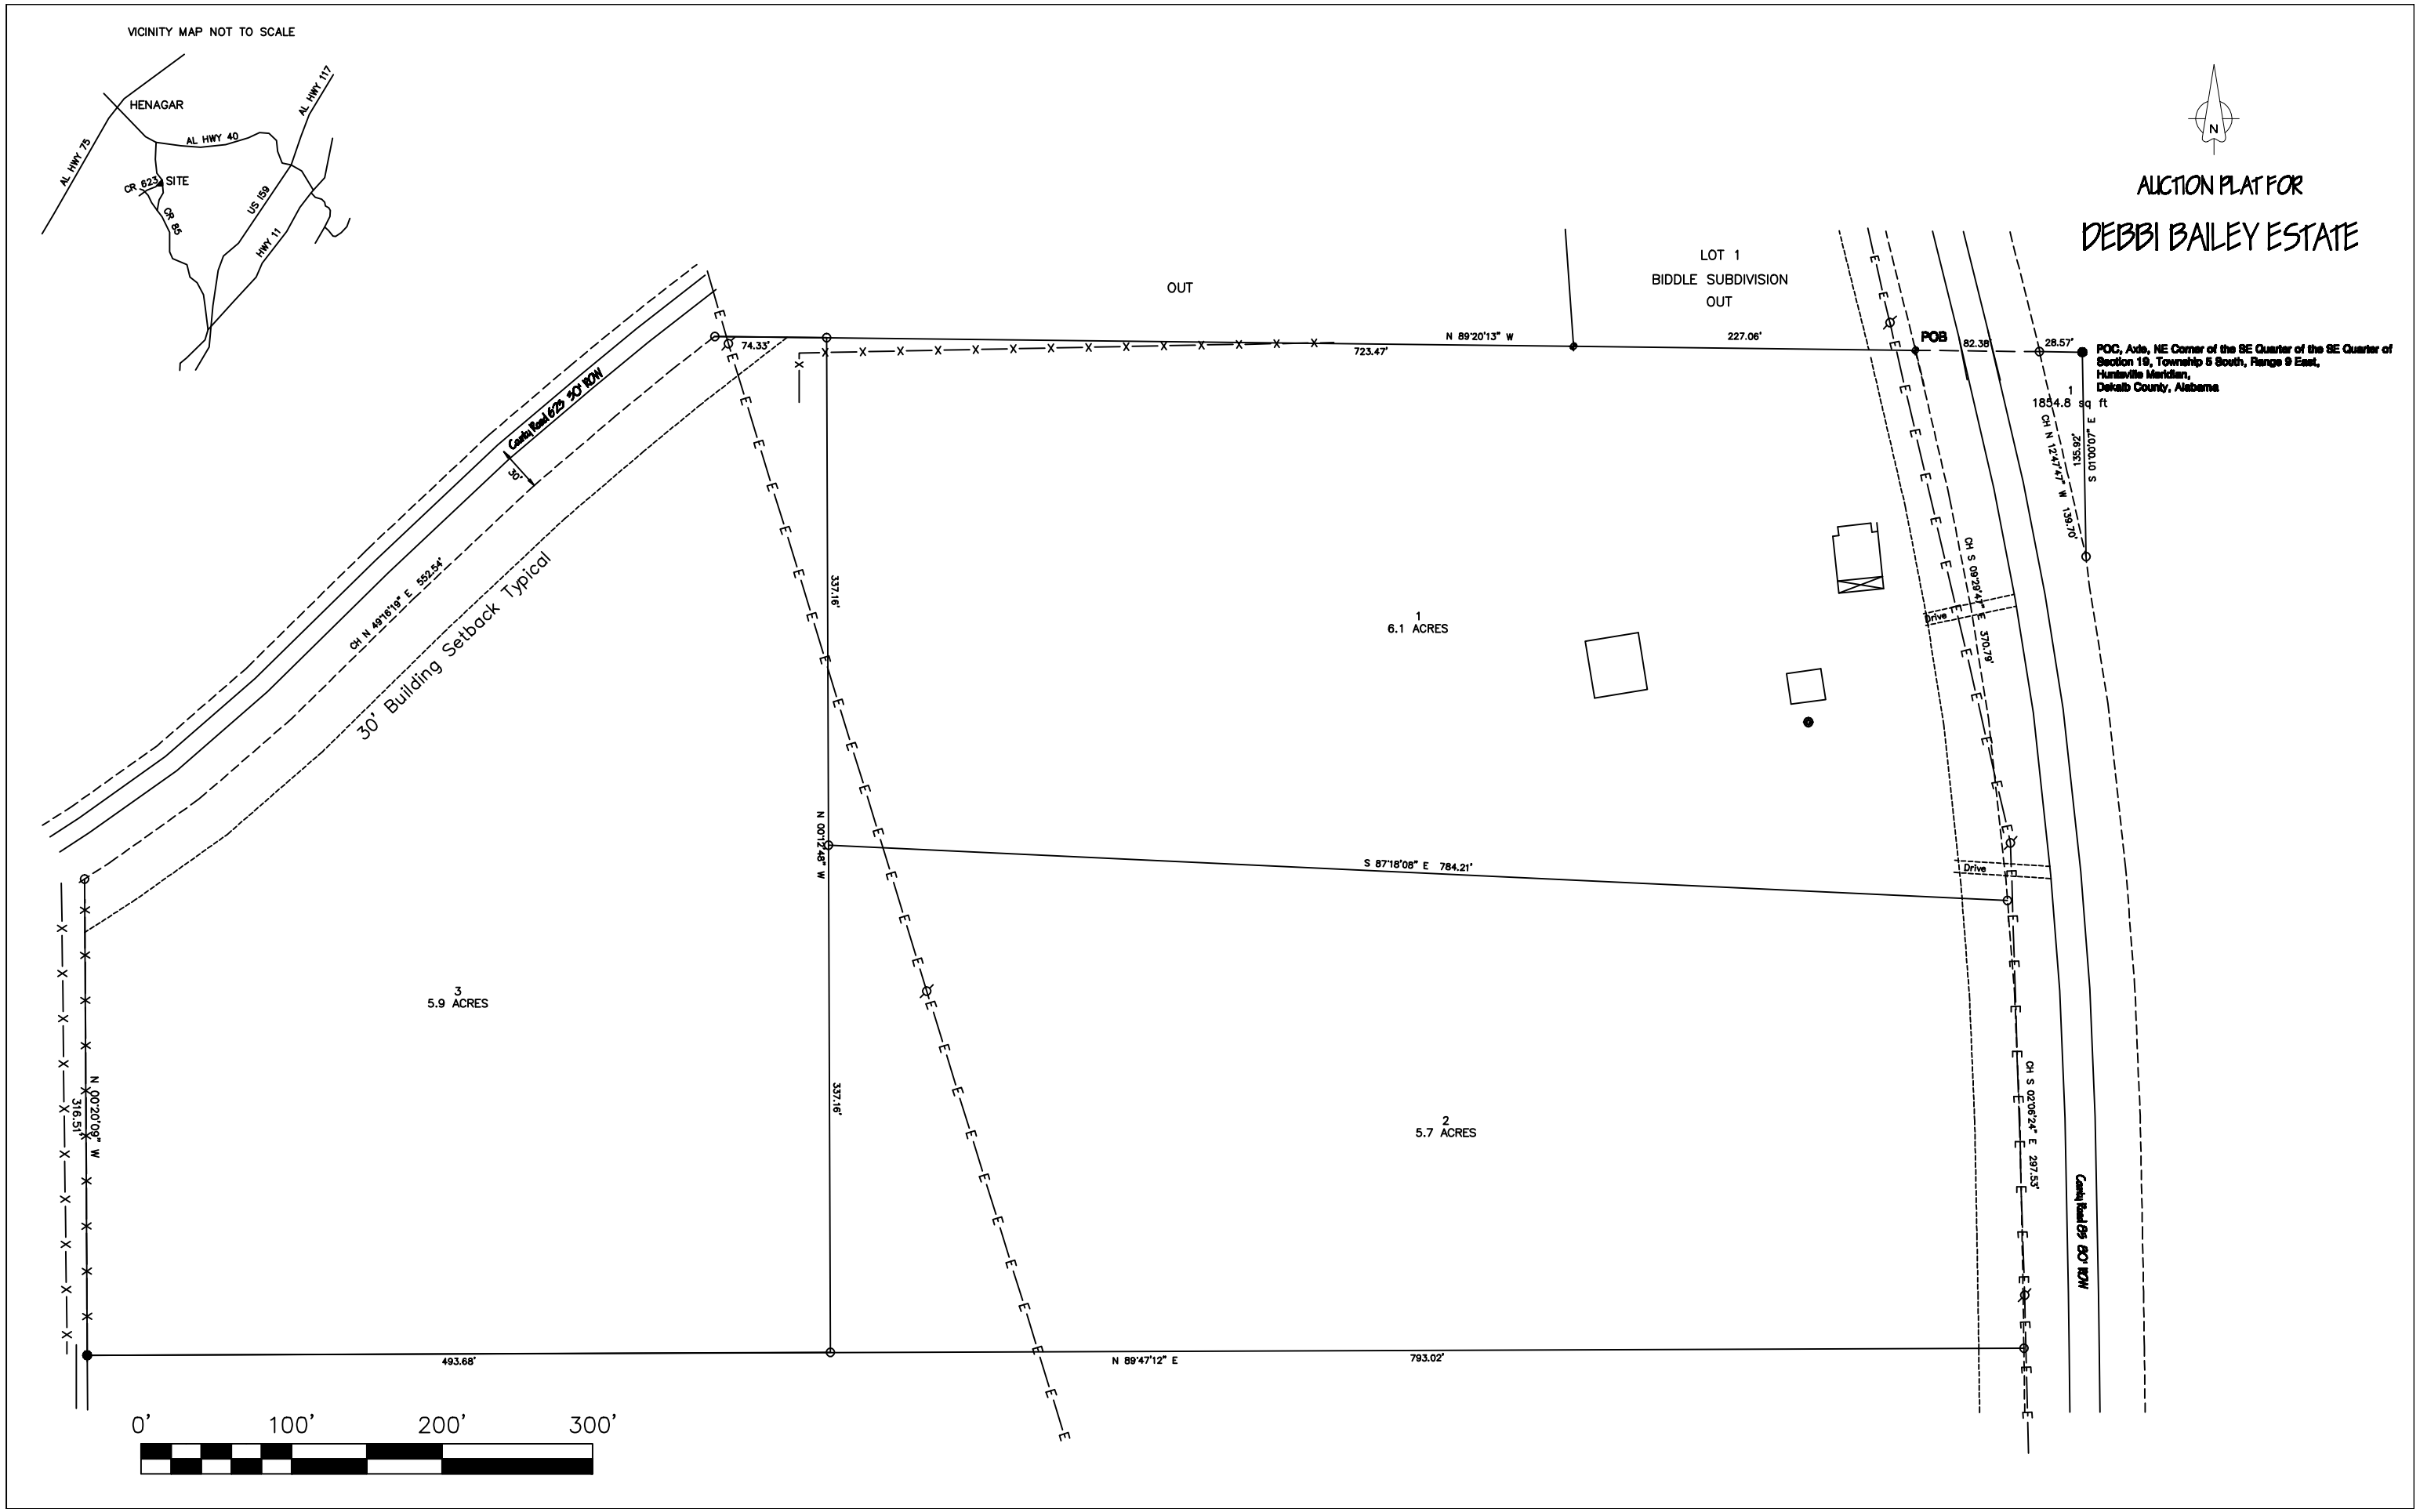
VICINITY MAP NOT TO SCALE
HENAGAR
AL HWY 40
AL HWY 117
AL HWY 75
CR 623
SITE
CR 85
US 159
HWY 11
N
AUCTION PLAT FOR
DEBBI BAILEY ESTATE
OUT
LOT 1
BIDDLE SUBDIVISION
OUT
POB
POC, Axle, NE Corner of the SE Quarter of the SE Quarter of Section 19, Township 5 South, Range 9 East, Huntsville Meridian, Dekalb County, Alabama
1
1854.8 sq ft
CH N 12°47'47" W 135.92'
S 01°00'07" E 135.70'
82.38'
28.57'
74.33'
723.47'
N 89°20'13" W
227.06'
Drive
CH S 09°29'49" E 370.79'
Drive
CH S 02°06'24" E 297.53'
County Road 625 80' ROW
County Road 625 80' ROW
50'
CH N 49°16'19" E 552.54'
30' Building Setback Typical
337.16'
N 00°24'49" W
S 87°18'08" E 784.21'
1
6.1 ACRES
2
5.7 ACRES
3
5.9 ACRES
337.16'
N 00°20'06" W
316.51'
493.68'
N 89°47'12" E
793.02'
0'
100'
200'
300'

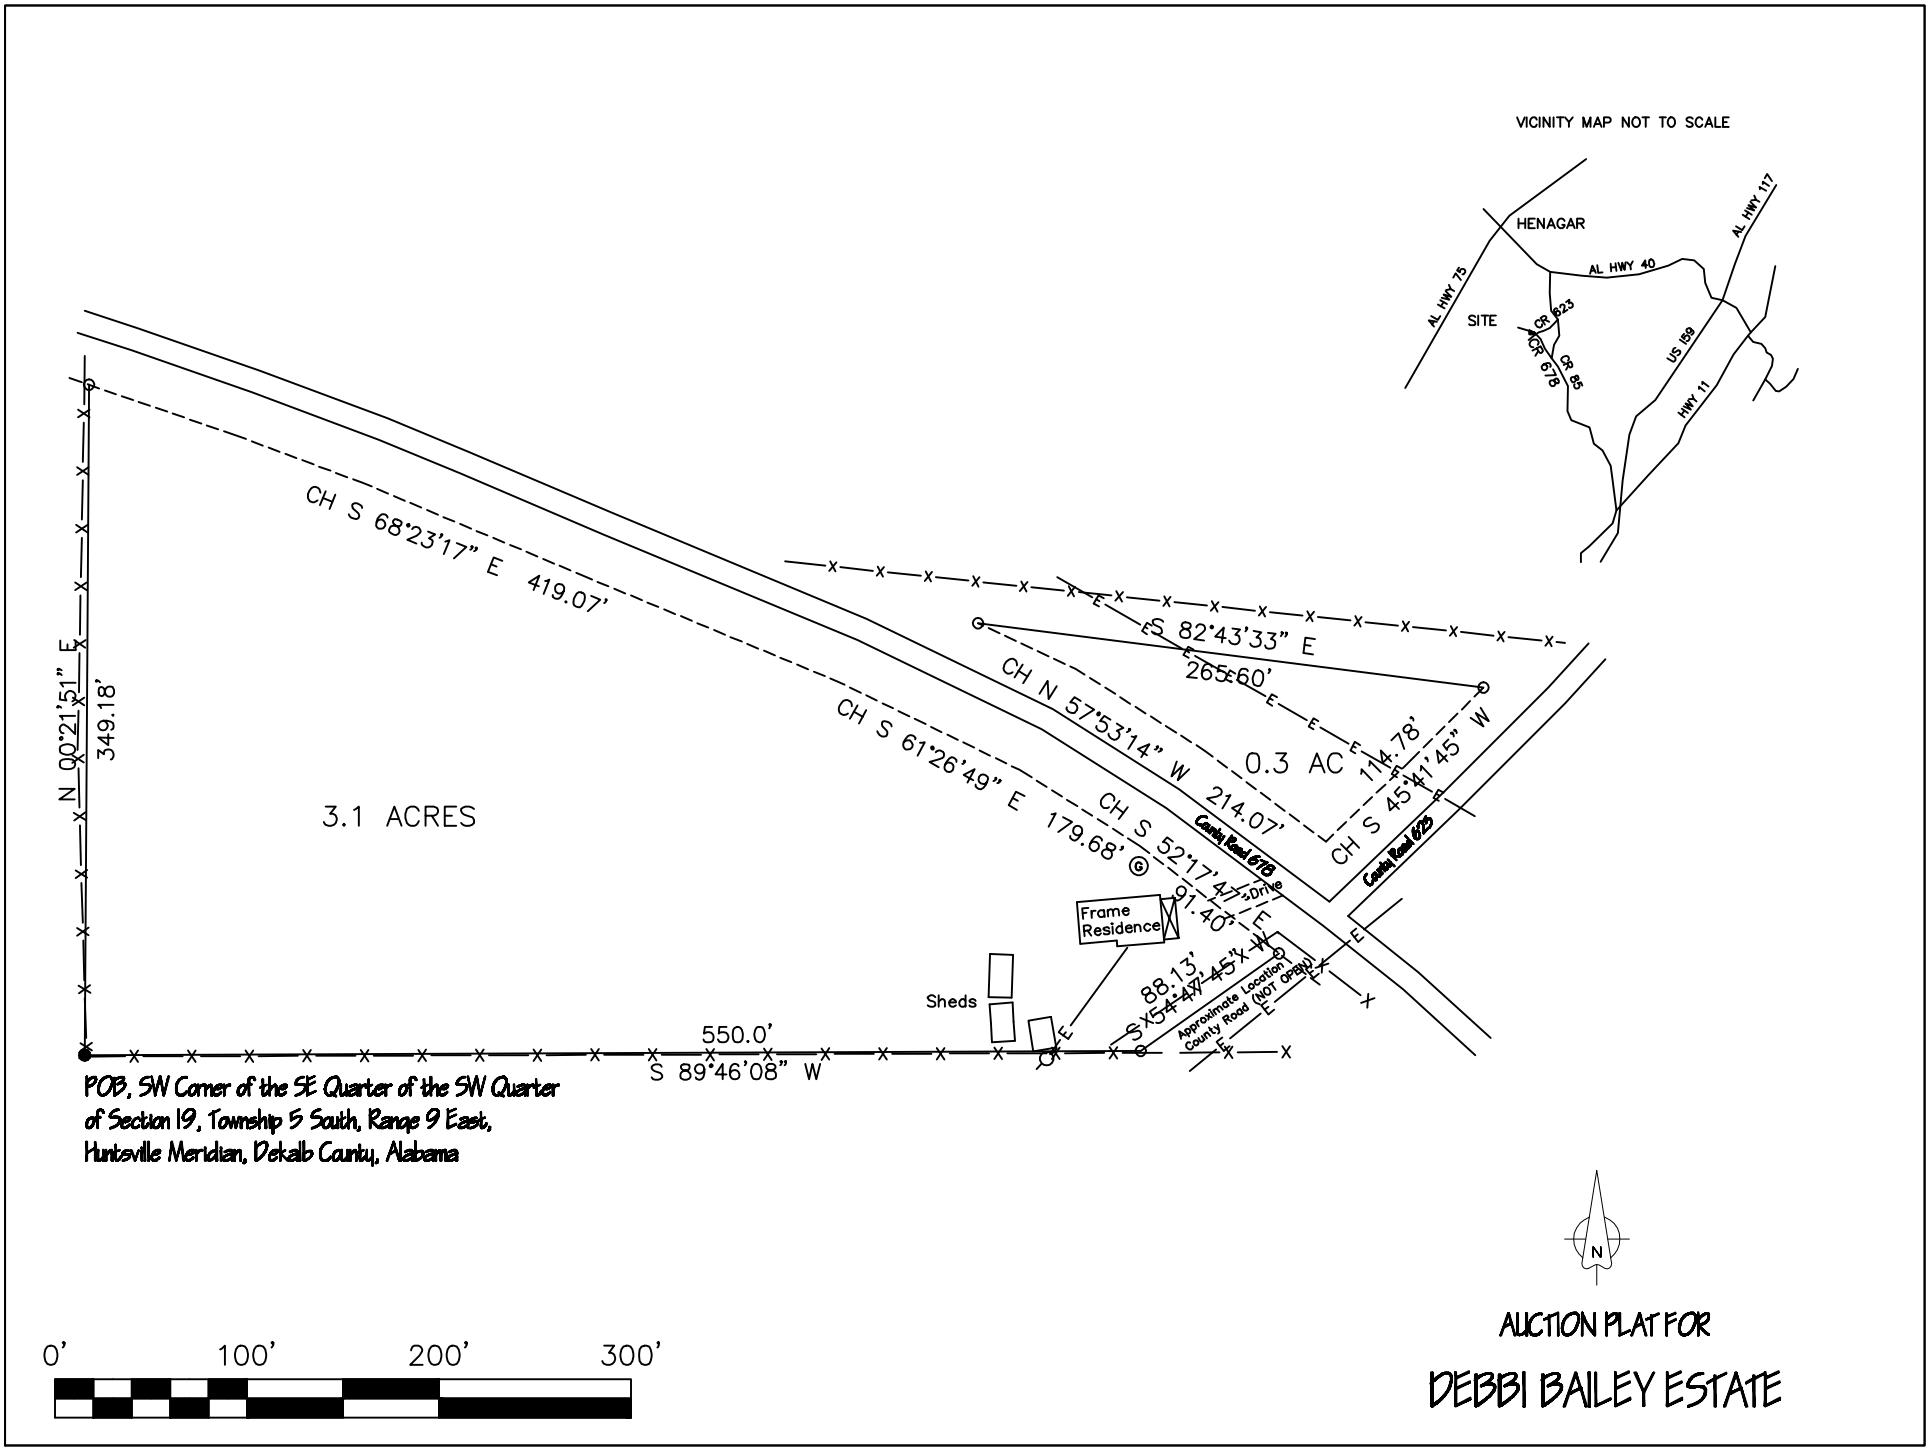

AUCTION PLAT FOR

DEBBI BAILEY ESTATE